12-02-91
01-14-05

POR. GOV. LOT 16 & POR. TRACT 38, SEC. 24 T.19S., R.40E., M.D.B. & M.
DARWIN TOWNSITE

TAX RATE AREA
59-003

35-17

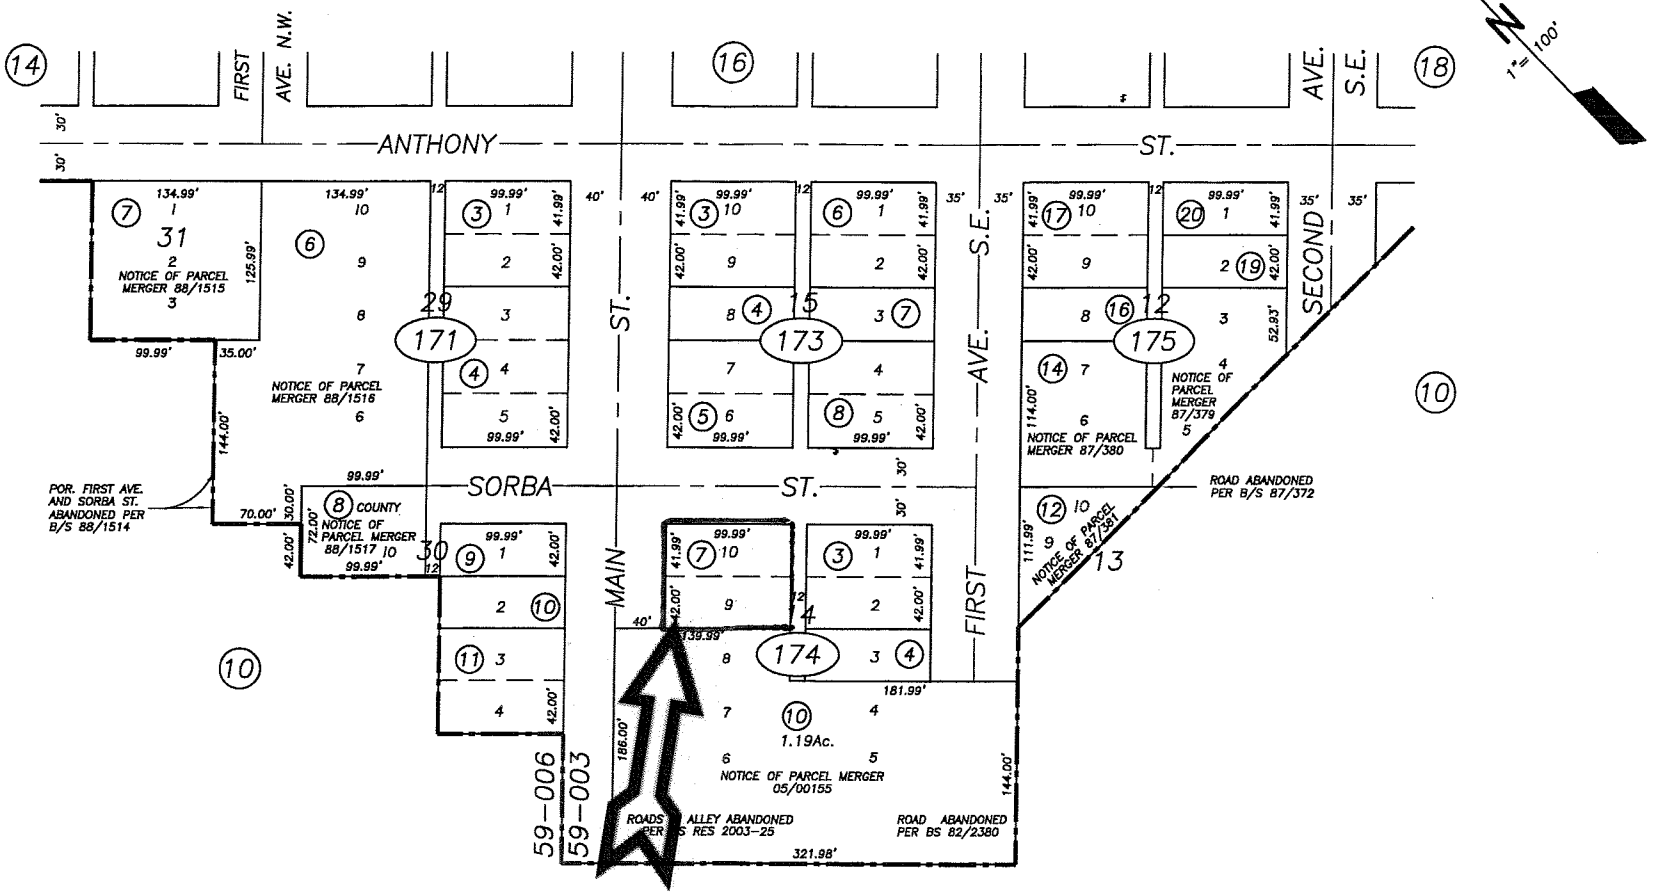

S.D. Bk. 3 Pgs. 59-70

NOTE:
1. THIS DOCUMENT WAS PREPARED FOR ASSESSMENT PURPOSES ONLY.
2. NO LIABILITY IS ASSUMED FOR THE ACCURACY OF THE DATA SHOWN.
3. ASSESSOR'S PARCELS MAY NOT COMPLY WITH LOCAL LOT-SPLIT OR BUILDING SITE ORDINANCES.

Assessor's Map Bk. 35 Pg. 17
County of Inyo, Calif.
1950 (01-14-05 / 12-02-91)